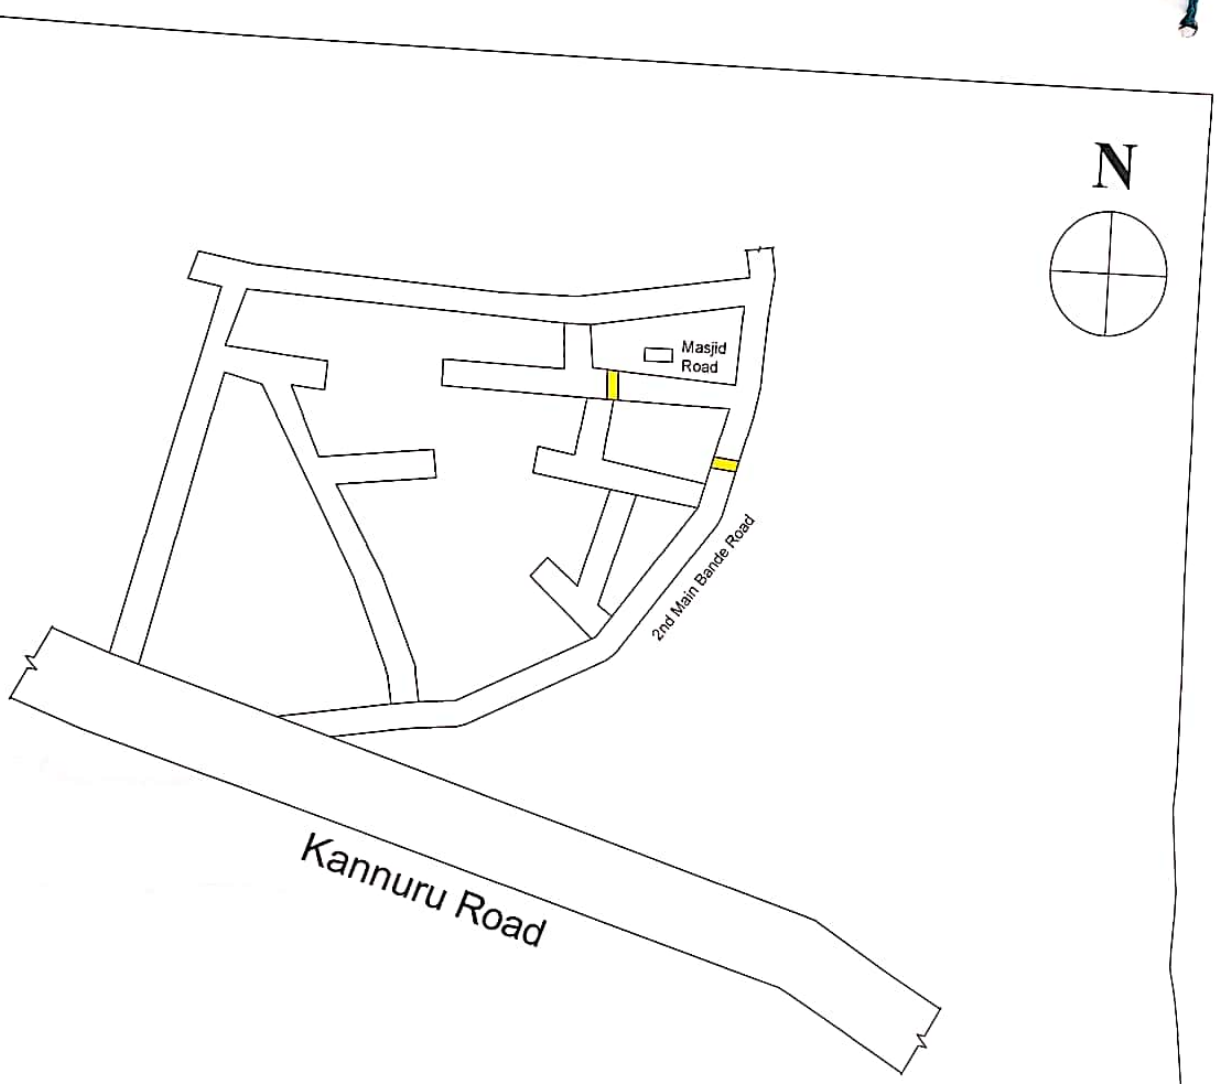

NOTES:
1)Do Not Scale The Drowing
2)All Demsions are in Meters

INDEX

C.C Culvert

PROJECT	Improvements and Restoration Of Roads In Ward No.05(Package 01)(Package Consists of 6 Works)
CLIENT	BBMP

CIVIL PRO
STRUCTURAL ENGINEERS, ARCHITECTS & PROJECT MANAGEMENT CONSULTANTS
No. 4, 7th MAIN,
MALLESWARAM BANGALORE-560003
Ph 23444801
Mob 91-9448227083,91-9972924526
E-mail rudraprasad3@rediffmail.com
Web www.arkengineers.com

ಸಹಾಯಕ ಕಾರ್ಯನಿರ್ವಾಹಕ ಅಭಿಯಂತರರು
ಬಿ.ಬಿ.ಎಂ.ಪಿ ಮ್ಯಾಟರಹಳ್ಳಿ ಉಪ ವಿಭಾಗ

ಸಹಾಯಕ ಕಾರ್ಯನಿರ್ವಾಹಕ ಅಭಿಯಂತರರು
ಮ್ಯಾಟರಹಳ್ಳಿ ಉಪ ವಿಭಾಗ
ಬಿ.ಬಿ.ಎಂ.ಪಿ, ಬೆಂಗಳೂರು-24

Scanned by CamScanner

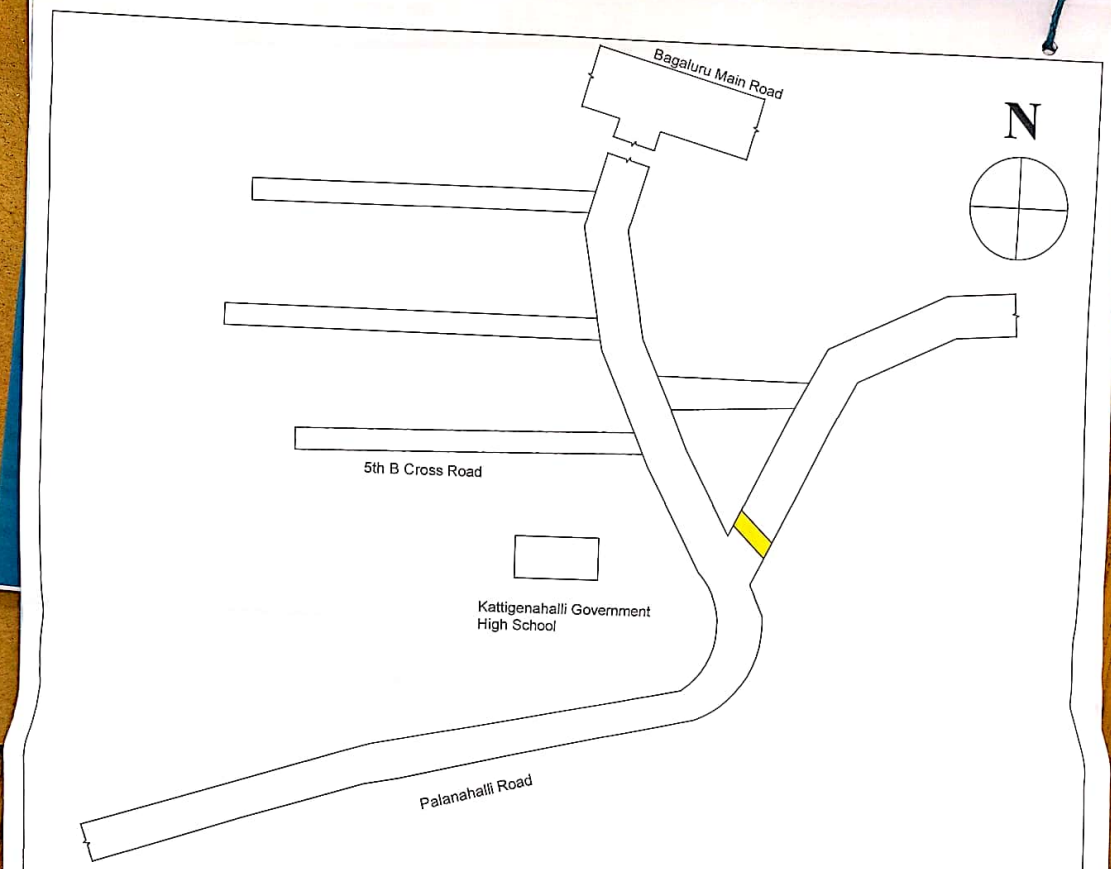

NOTES:
1)Do Not Scale The Drowing
2)All Demsions are in Meters

INDEX

Culvert

PROJECT	Improvements and Restoration Of Roads In Ward No.05(Package 01)(Package Consists of 6 Works)
CLIENT	BBMP

CIVIL PRO
STRUCTURAL ENGINEERS, ARCHITECTS &
PROJECT MANAGEMENT CONSULTANTS
No. 4, 7th MAIN,
MALLESWARAM BANGALORE-560003
Ph 23444901
Mob 91-9448227083,91-9972924526
E-mail rudraprasad3@rediffmail.com
Web www.arkengineers.com

Scanned by CamScanner

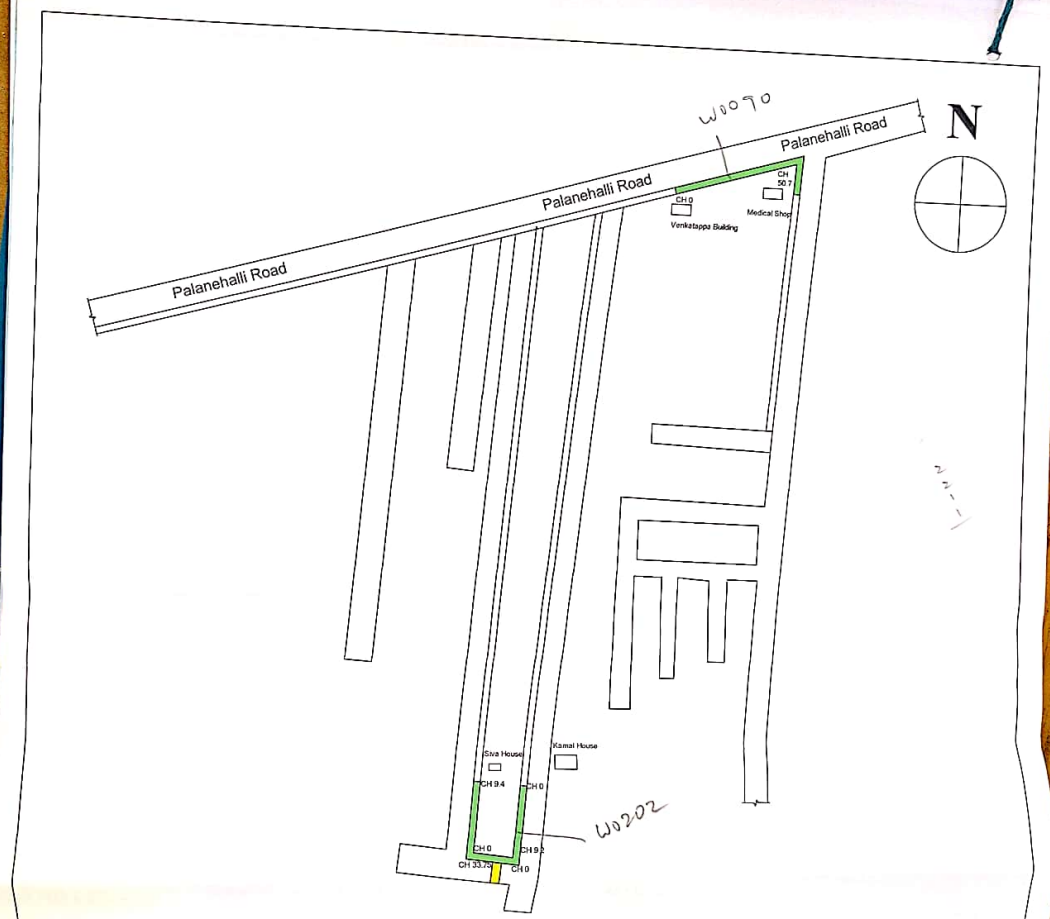

NOTES:
1)Do Not Scale The Drowing
2)All Demsions are in Meters

INDEX

C.C Drain | *Culvert*

PROJECT	Improvements and Restoration Of Roads In Ward No.05(Package 01)(Package Consists of 6 Works)
CLIENT	BBMP

CIVIL PRO
STRUCTURAL ENGINEERS, ARCHITECTS & PROJECT MANAGEMENT CONSULTANTS
No. 4, 7th MAIN,
MALLESWARAM BANGALORE-560003
Ph. 23444801
Mob: 91-9448227080,91-9972924526
E-mail: rudraprasad3@rediffmail.com
Web: www.arkengineers.com

Scanned by CamScanner

032 a59

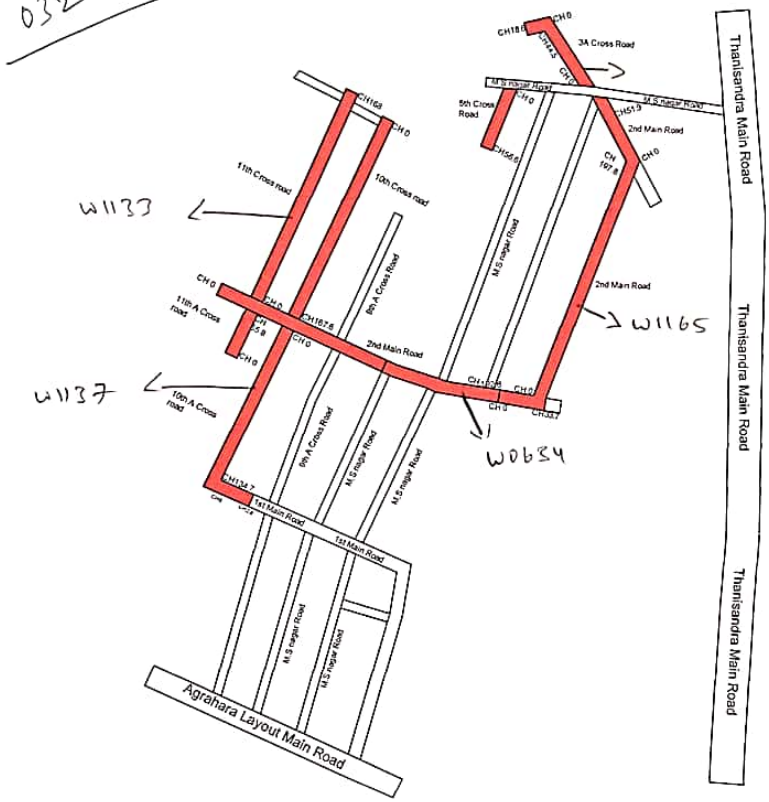

M.S Nagar

NOTES:-

1) Do Not Scale The Drawings
2) All Dimensions Are In meters

INDEX

Asphalt Road

PROJECT	Improvements and Restoration Of Roads In Ward No.05(Package 01)(Package Consists of 6 Works).
CLIENT	BBMP

CIVIL PRO
STRUCTURAL ENGINEERS, ARCHITECTS & PROJECT MANAGEMENT CONSULTANTS
No :4, 7th MAIN,
MALLESWARAM BANGALORE-560003
Ph 23444801
Mob : 91-9448227083,91-9972924526
E-mail :rudraprasad3@rediffmail.com
Web :www.arkengineers.com

ಸಹಾಯಕ ಕಾರ್ಯಪಾಲಕ ಅಭಿಯಂತರರು
ಬಿ.ಬಿ.ಎಂ.ಪಿ ಮ್ಯಾಟರಾಯನಪುರ ಉಪ ವಿಭಾಗ

ಸಹಾಯಕ ಕಾರ್ಯಪಾಲಕ ಅಭಿಯಂತರರು
ಮ್ಯಾಟರಾಯನಪುರ ಉಪ ವಿಭಾಗ
ಬಿ.ಬಿ.ಎಂ.ಪಿ., ಬೆಂಗಳೂರು-14

Scanned by CamScanner

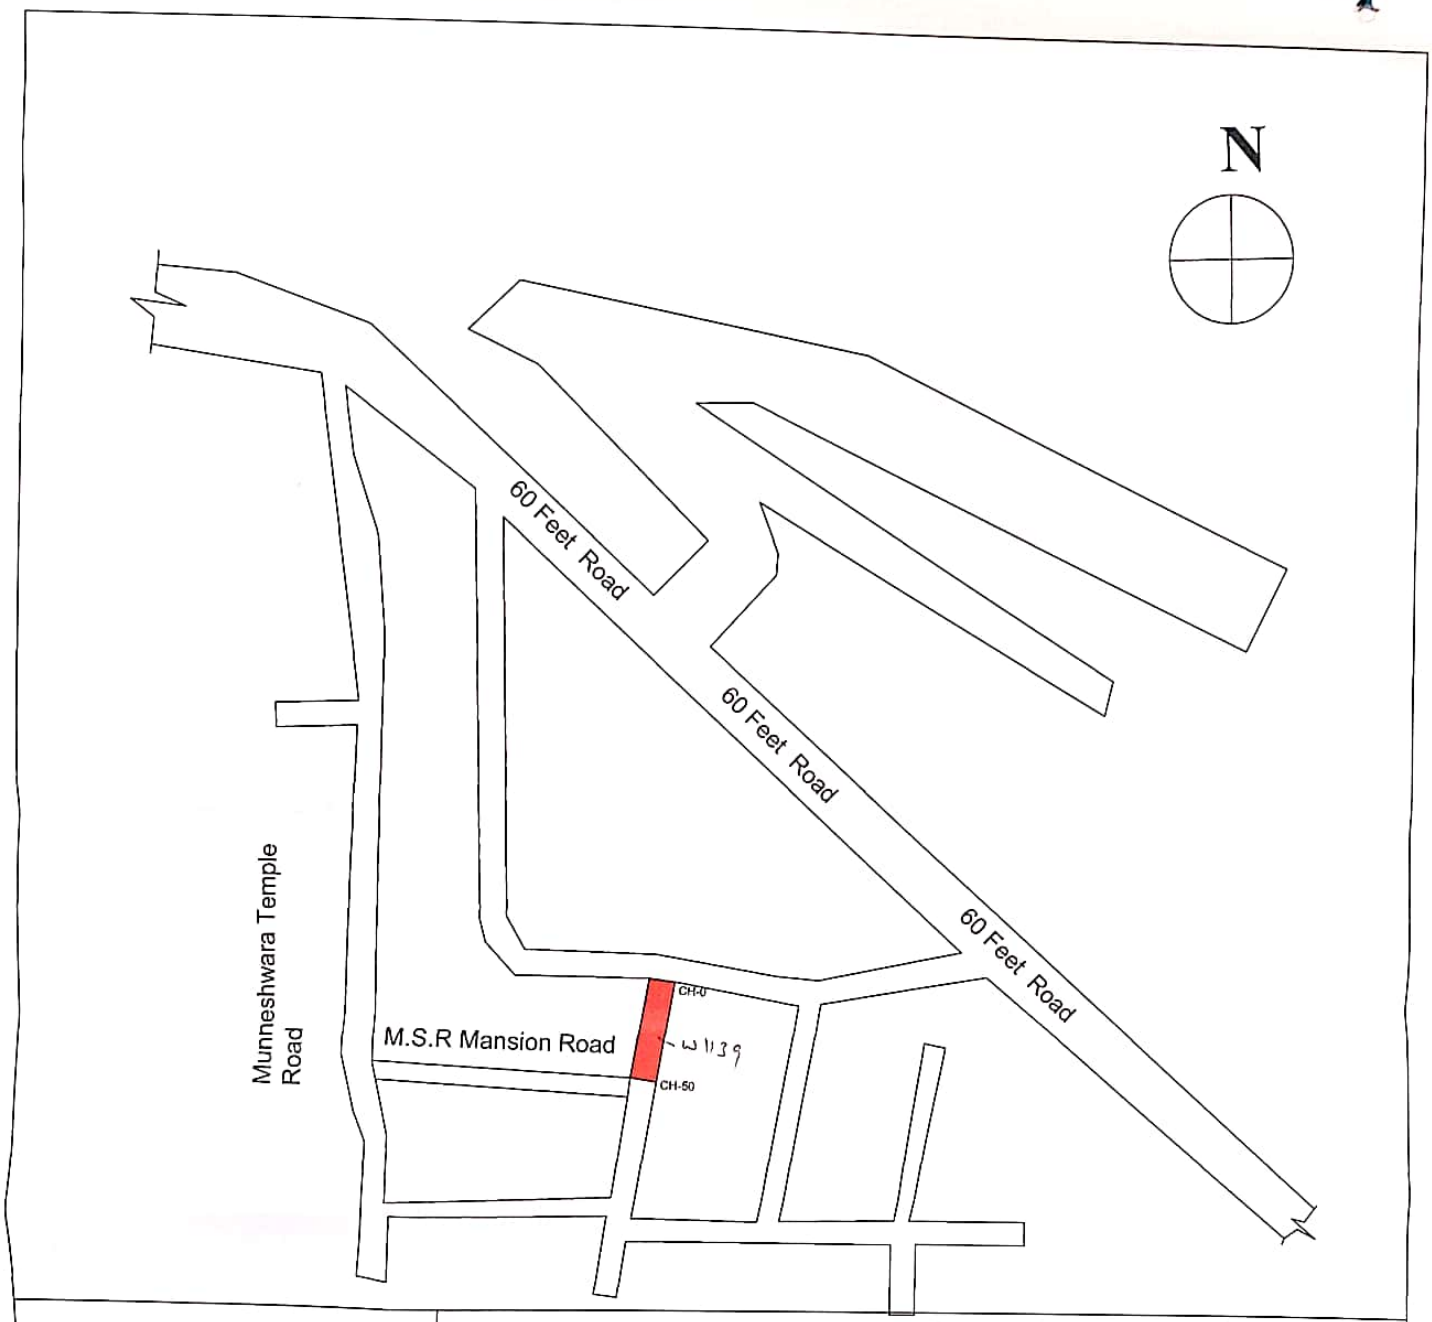

NOTES:
1)Do Not Scale The Drowing
2)All Demsions are in Meters

INDEX

Asphalt Road

PROJECT	Improvements and Restoration Of Roads In Ward No.05(Package 01)(Package Consists of 6 Works)
CLIENT	BBMP

CIVIL PRO
STRUCTURAL ENGINEERS, ARCHITECTS & PROJECT MANAGEMENT CONSULTANTS
No. 4, 7th MAIN,
MALLESWARAM BANGALORE-560003
Ph : 2344801
Mob : 91-9448227083,91-9972924526
E-mail: rudraprasad3@rediffmail.com
Web: www.arkengineers.com

ಸಹಾಯಕ ಅಭಿಯಂತರರು
ಬಿ.ಬಿ.ಎಂ.ಪಿ ವ್ಯಾಪ್ತಿಯಲ್ಲಿರುವ ಉತ್ತರ ವಿಭಾಗ

ಕಾರ್ಯನಿರ್ವಾಹಕ ಅಭಿಯಂತರರು
ವ್ಯಾಪ್ತಿಯಲ್ಲಿರುವ ಉತ್ತರ ವಿಭಾಗ
ಬಿ.ಬಿ.ಎಂ.ಪಿ, ಬೆಂಗಳೂರು-24

Scanned by CamScanner

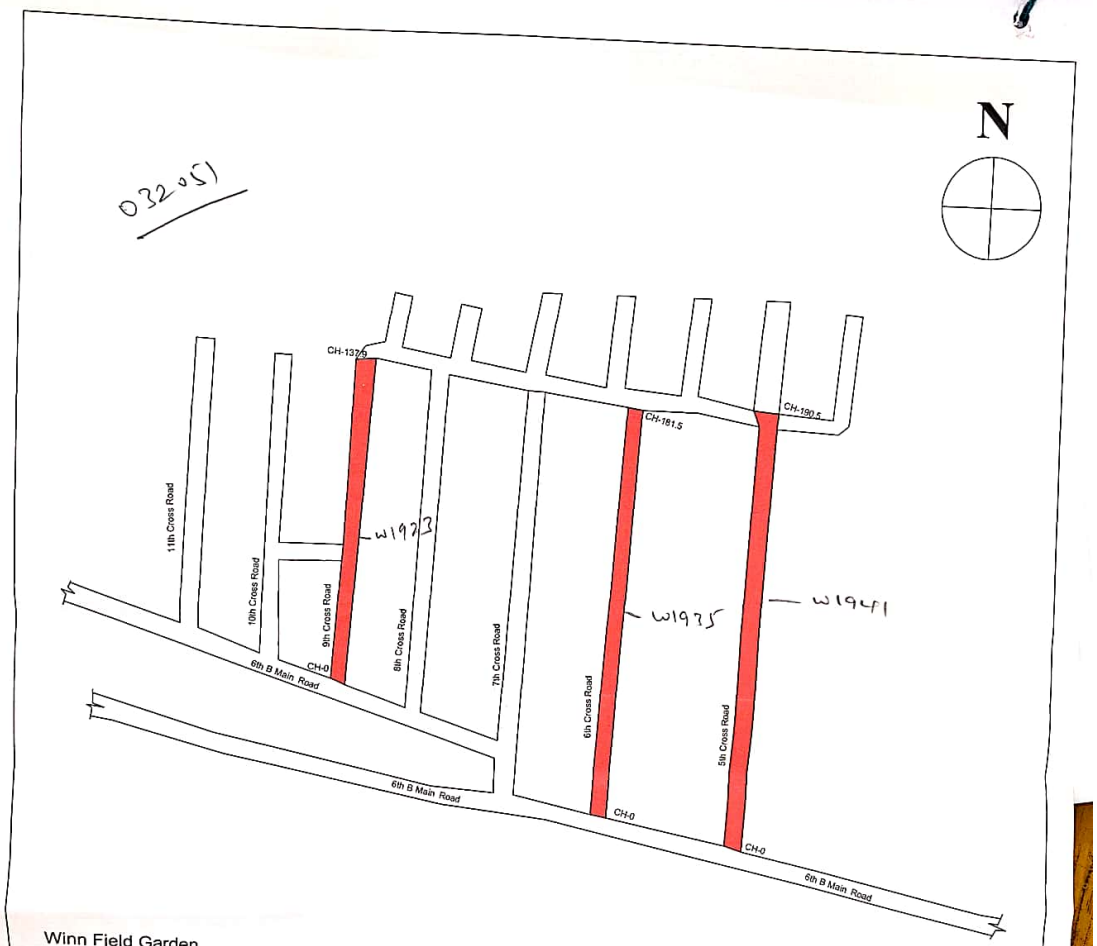

Winn Field Garden

NOTES:
1)Do Not Scale The Drowing
2)All Demsions are in Meters

INDEX

Asphalt Road

PROJECT	Improvements and Restoration Of Roads In Ward No.05(Package 01)(Package Consists of 6 Works)
CLIENT	BBMP

CIVIL PRO
STRUCTURAL ENGINEERS, ARCHITECTS & PROJECT MANAGEMENT CONSULTANTS
No. 4, 7th MAIN,
MALLESWARAM BANGALORE-560003
Ph : 23441801
Mob : 91-9448227083,91-9972924526
E-mail: rudraprasad3@rediffmail.com
Web: www.nlvengineers.com

Scanned by CamScanner

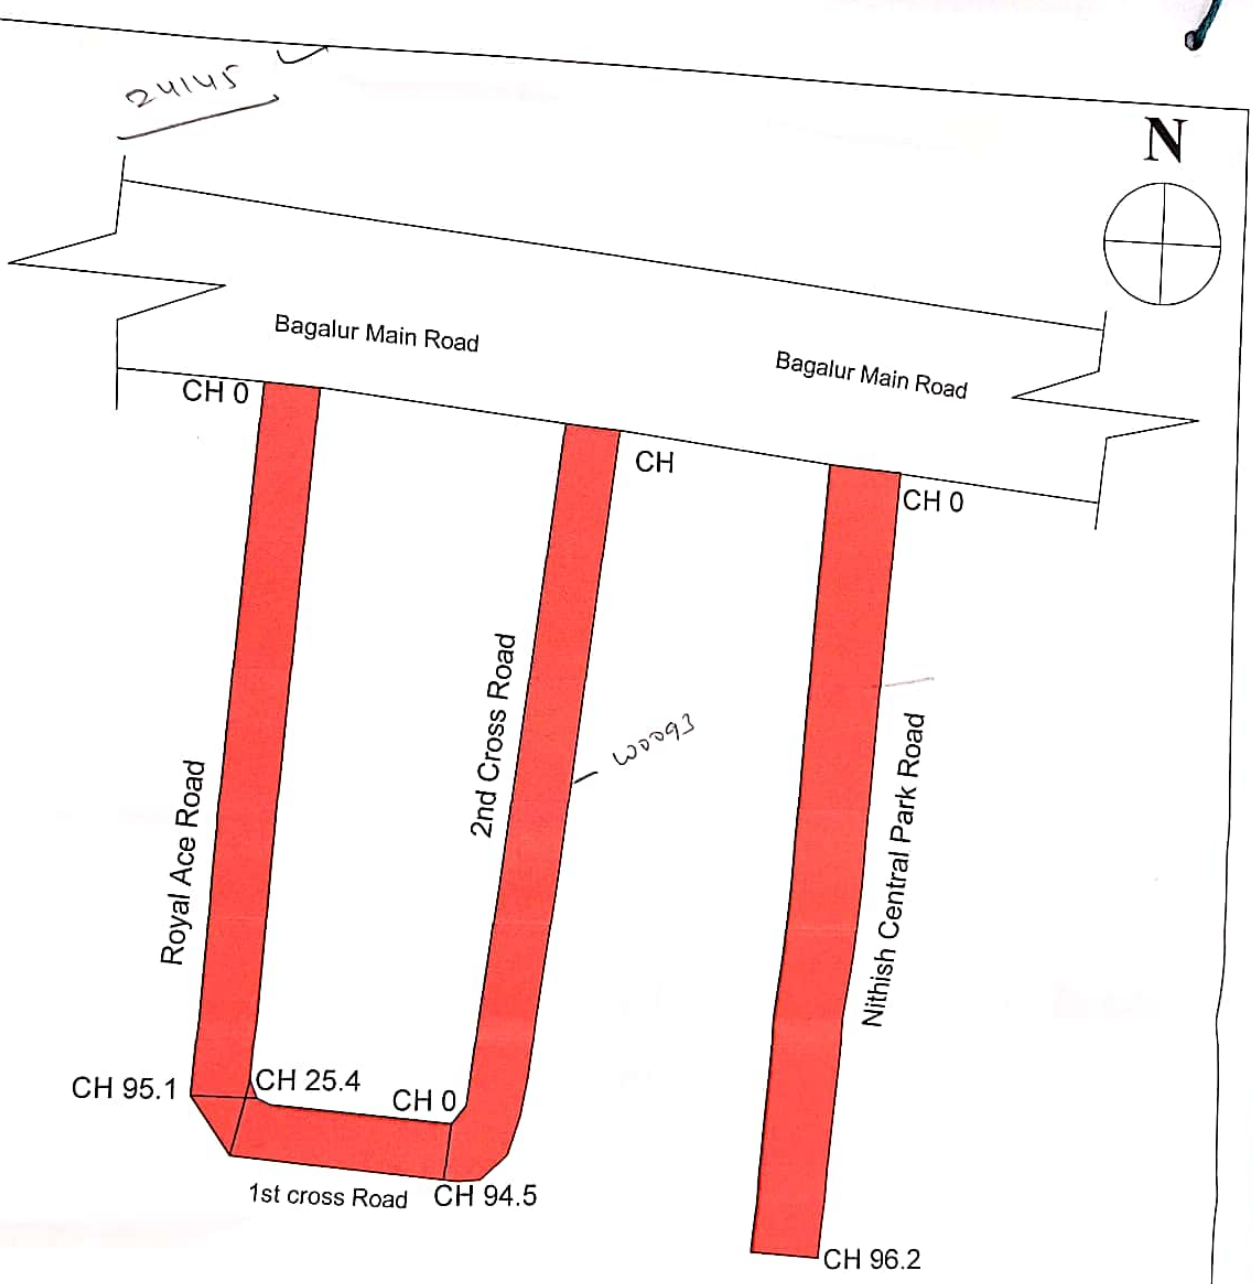

NOTES:
1)Do Not Scale The Drowing
2)All Demsions are in Meters

INDEX

Asphalt Road

PROJECT	Improvements and Restoration Of Roads In Ward No.05(Package 01)(Package Consists of 6 Works)
CLIENT	BBMP

CIVIL PRO
STRUCTURAL ENGINEERS, ARCHITECTS & PROJECT MANAGEMENT CONSULTANTS
No. 4, 7th MAIN,
MALLESWARAM BANGALORE-560003
Ph: 23444801
Mob: 91-9448227048,91-9972524526
E-mail: rudrapratap2@rediffmail.com
Web: www.arkingaccess.com

Scanned by CamScanner

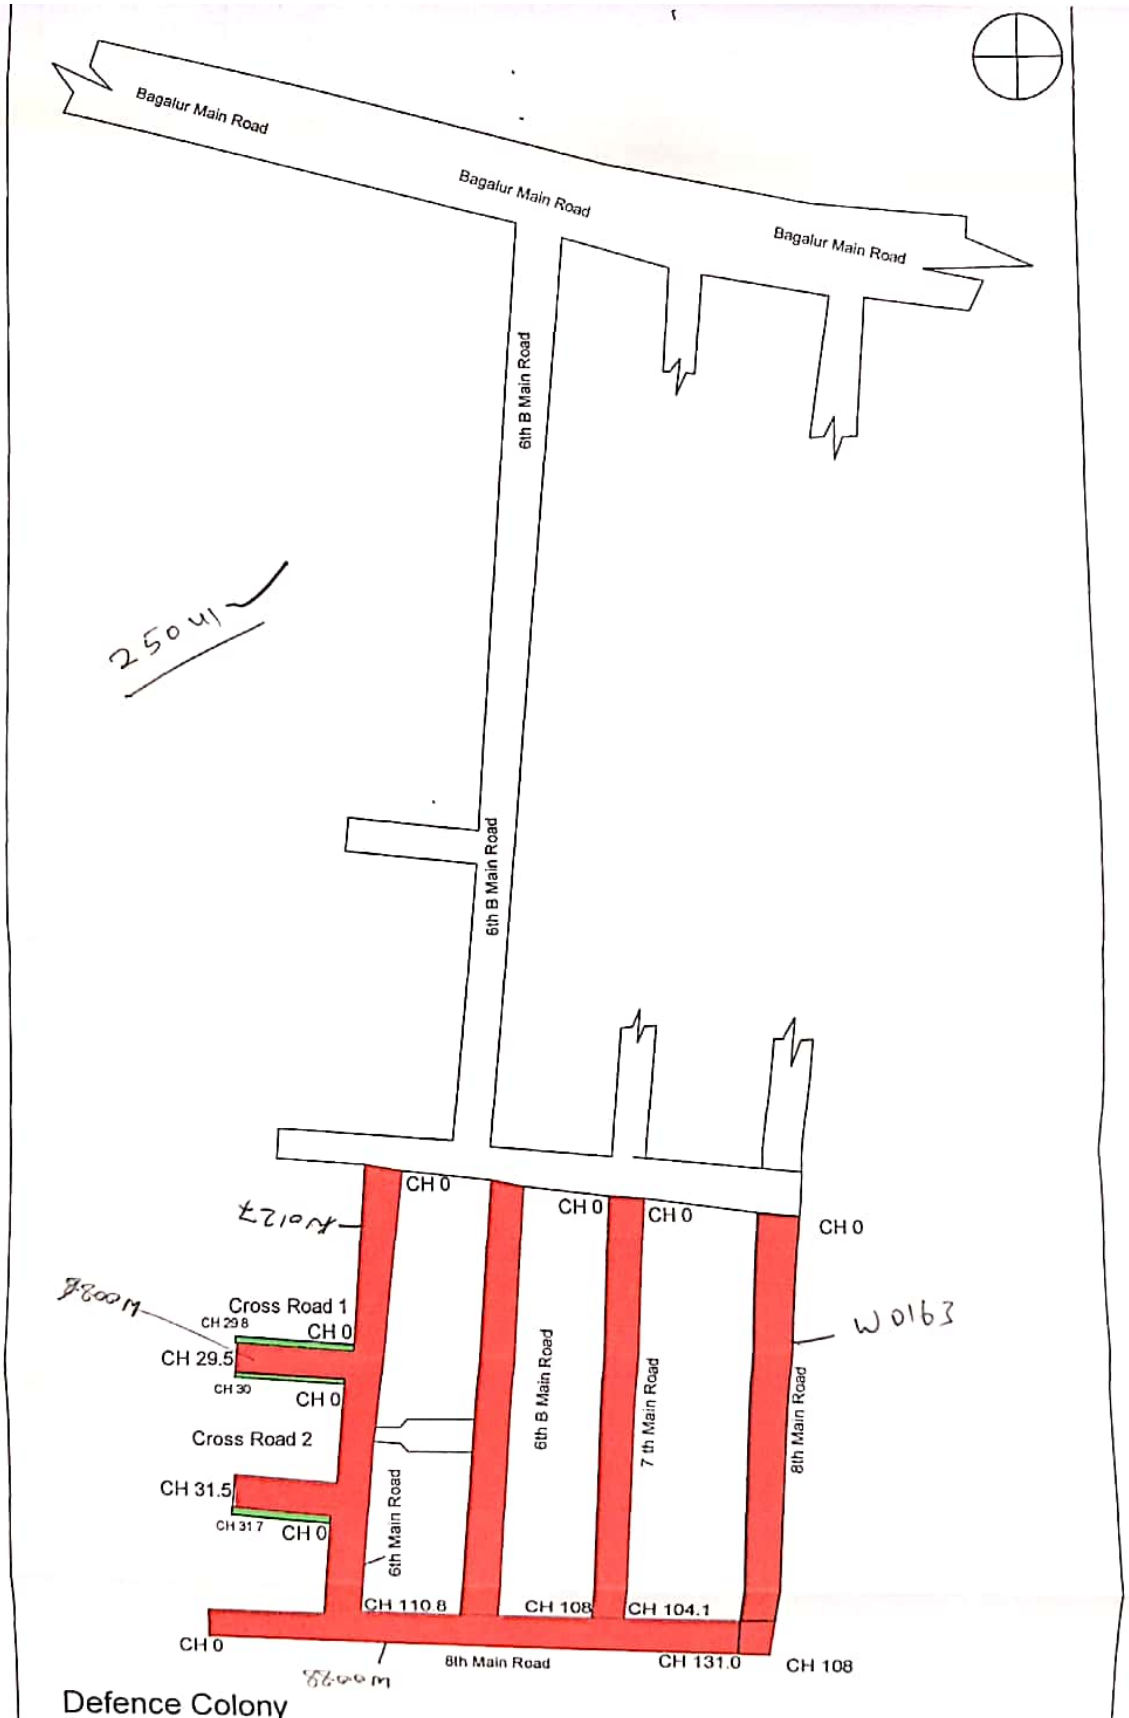

Defence Colony

NOTES: 1)Do Not Scale The Drowing 2)All Demsions are in Meters	INDEX Asphalt Road — C.C Drain
PROJECT	Improvements and Restoration Of Roads In Ward No.05(Package 01)(Package Consists of 6 Works)
CLIENT	BBMP

CIVIL PRO
STRUCTURAL ENGINEERS, ARCHITECTS & PROJECT MANAGEMENT CONSULTANTS

Scanned by CamScanner

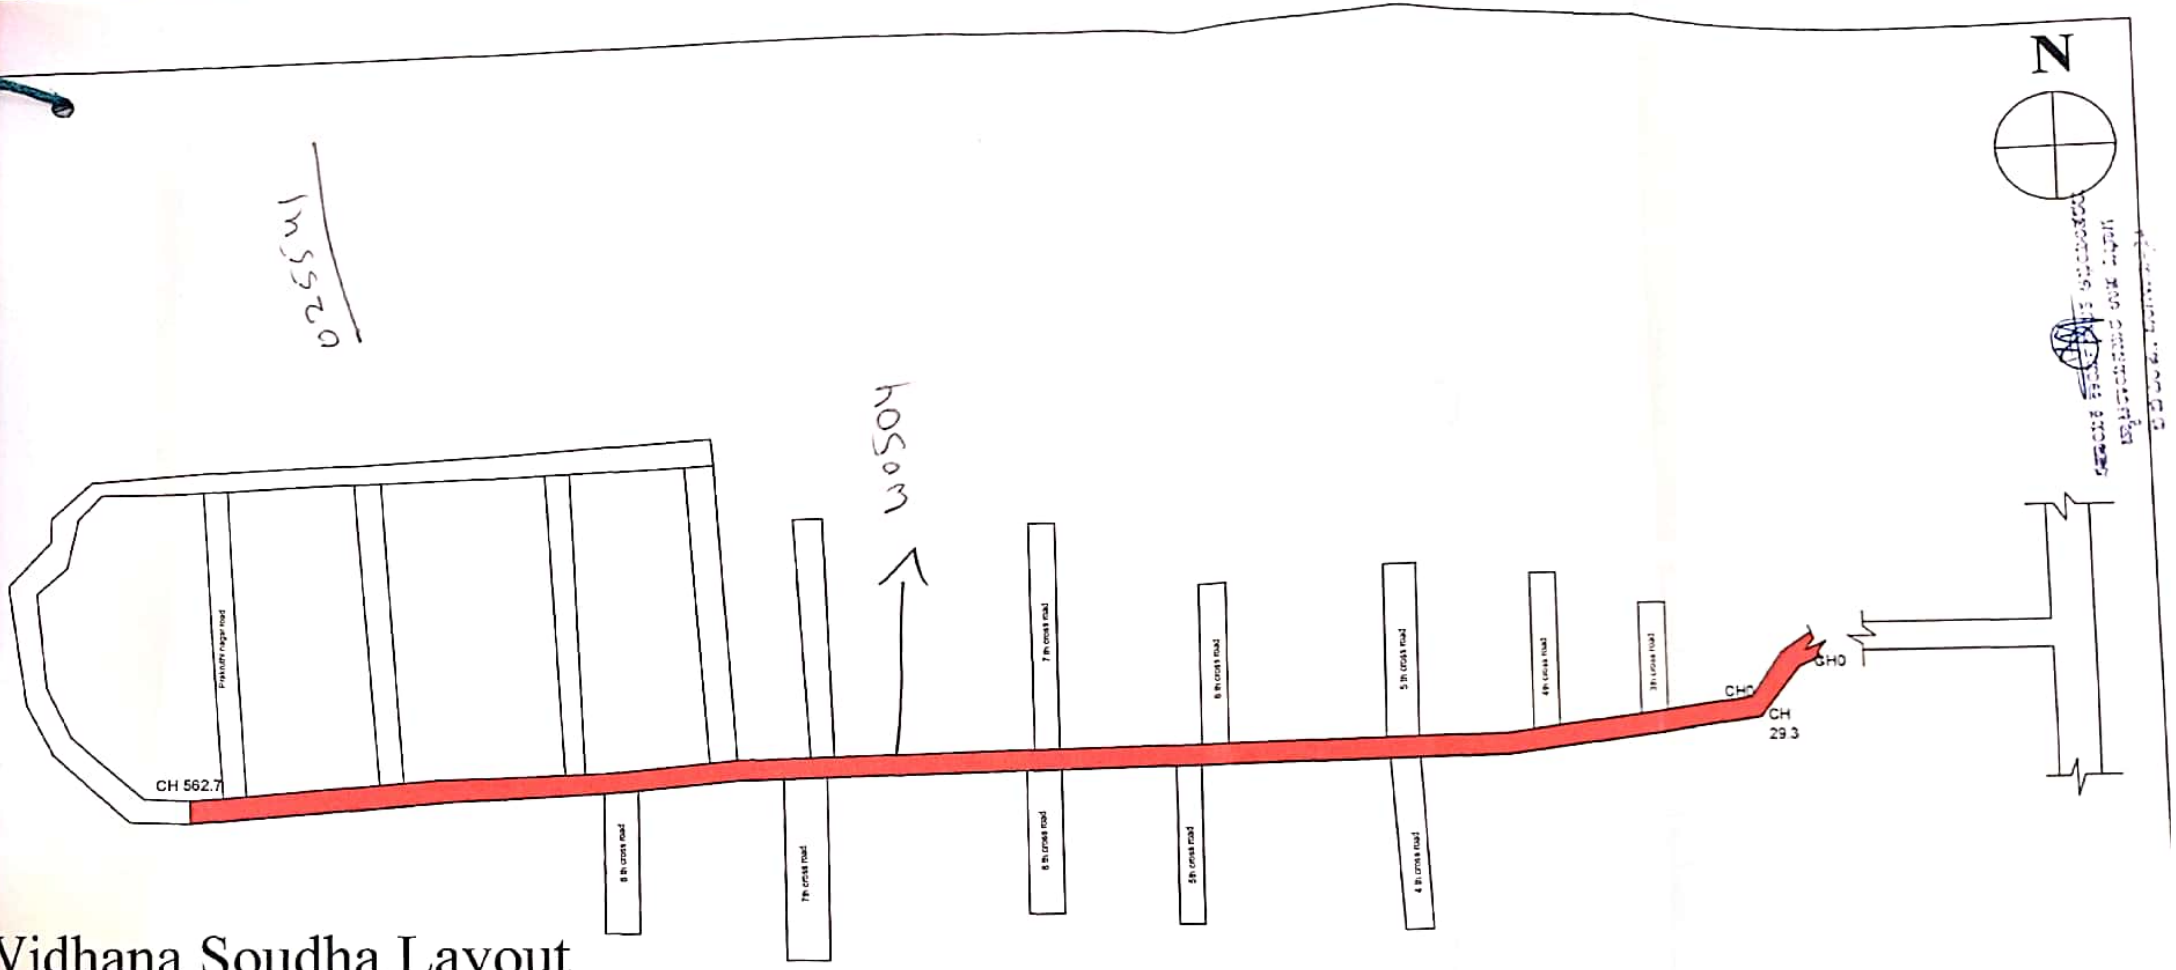

Vidhana Soudha Layout

NOTES:- 1) Do Not Scale The Drawings 2) All Dimensions Are In meters	INDEX Asphalt Road
PROJECT	Improvements and Restoration Of Roads In Ward No.05(Package 01)(Package Consists of 6 Works)
CLIENT	BBMP ಸಹಾಯಕ ಕಾರ್ಯಪಾಲಕ ಅಭಿಯಂತರರು ಬಿ.ಬಿ.ಎಂ.ಪಿ. ಮಲ್ಲೇಶ್ವರಂ ಉಪ ವಿಭಾಗ

CIVIL PRO
STRUCTURAL ENGINEERS, ARCHITECTS & PROJECT MANAGEMENT CONSULTANTS
No. 4, 7th MAIN,
MALLESWARAM BANGALORE-560003
Ph : 23444801
Mob : 91-9448227083,91-9972924526
E-mail rudraprasad3@rediffmail.com
Web: www.arkengineers.com

Scanned by CamScanner

Kalidas Layout

0 30126

N

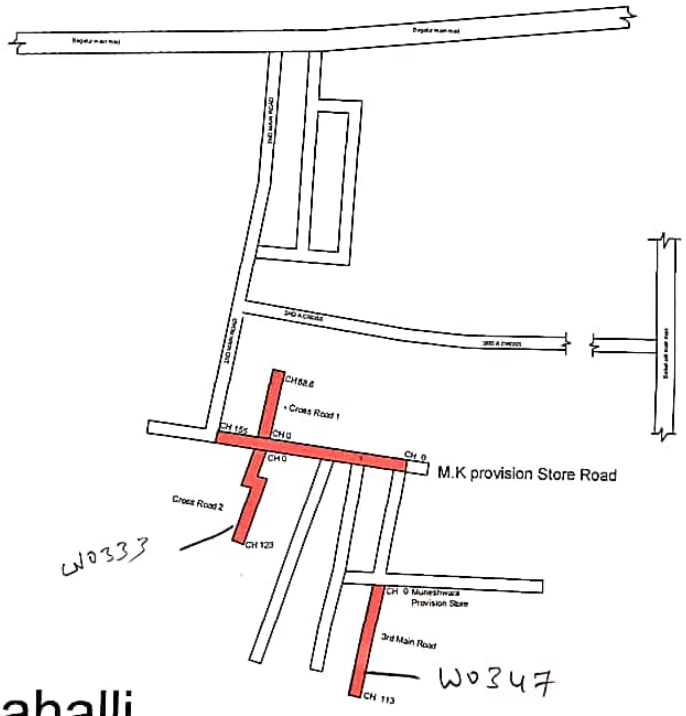

W0333

W0347

Katgenahalli

NOTES:-

1) Do Not Scale The Drawings

2) All Dimensions Are In meters

INDEX

Asphalt Road

PROJECT	Improvements and Restoration Of Roads In Ward No.05(Package 01)(Package Consists of 6 Works)
CLIENT	BBMP

CIVIL PRO
STRUCTURAL ENGINEERS, ARCHITECTS & PROJECT MANAGEMENT CONSULTANTS
No. 4, 7th MAIN,
MALLESWARAM BANGALORE-560003
Ph : 2344801
Mob : 91-9448227083,91-9972924526
E-mail : rudraprasad3@rediffmail.com
Web: www.arkengineeers.com

ಸಹಾಯಕ ಕಾರ್ಯಪಾಲಕ ಅಭಿಯಂತರರು
ಬಿ.ಬಿ.ಎಂ.ಪಿ ಬ್ಯಾಟರಾಯನಪುರ ಉಪ ವಿಭಾಗ

ಸಹಾಯಕ ಕಾರ್ಯಪಾಲಕ ಅಭಿಯಂತರರು
ಬ್ಯಾಟರಾಯನಪುರ ಉಪ ವಿಭಾಗ
ಬಿ.ಬಿ.ಎಂ.ಪಿ, ಬೆಂಗಳೂರು-24

Scanned by CamScanner

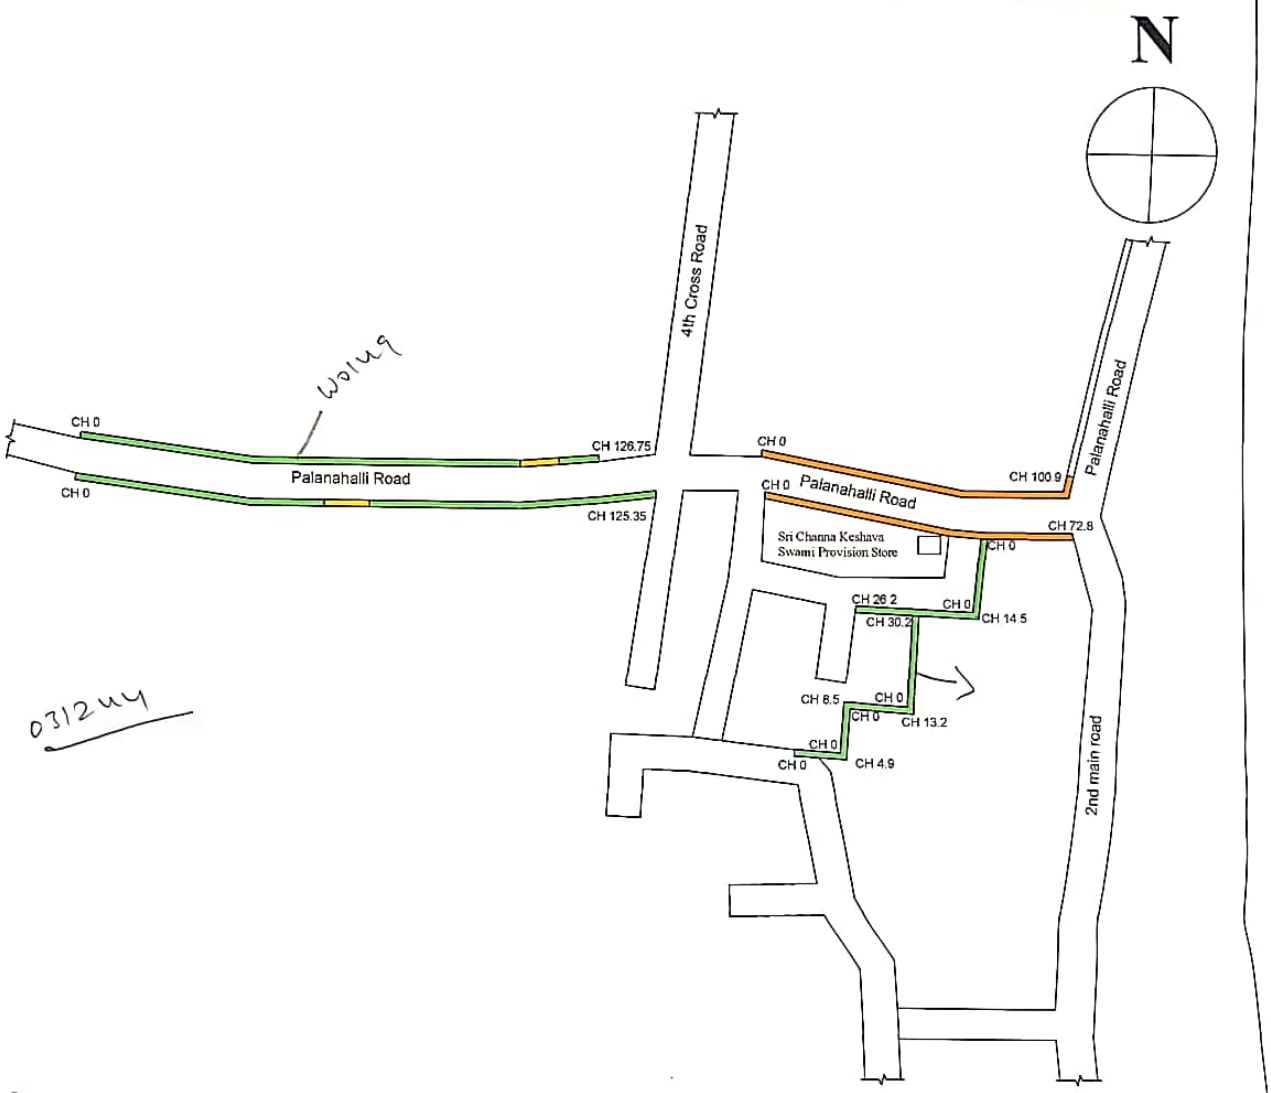

Palanahalli

NOTES:
1)Do Not Scale The Drowing
2)All Demsions are in Meters

INDEX

C.C Drain | Culvert | Desilt

PROJECT	Improvements and Restoration Of Roads In Ward No.05(Package 01)(Package Consists of 6 Works)
CLIENT	BBMP

CIVIL PRO
STRUCTURAL ENGINEERS, ARCHITECTS & PROJECT MANAGEMENT CONSULTANTS
No. 4, 7th MAIN,
MALLESWARAM BANGALORE-560003
Ph: 23444801
Mob: 91-9448227083,91-9972924526
E-mail: rudrapraad3@rediffmail.com
Web: www.arkengineers.com

ಸಹಾಯಕ ಅಭಿಯಂತರರು
ಬಿ.ಬಿ.ಎಂ.ಪಿ ಬ್ಯಾಟರಾಯನಪುರ ಉಪ ವಿಭಾಗ

ಸಹಾಯಕ ಕಾರ್ಯ[illegible] ಅಭಿಯಂತರರು
ಬ್ಯಾಟರಾಯನಪುರ ಉಪ ವಿಭಾಗ
ಬಿ.ಬಿ.ಎಂ.ಪಿ., ಬೆಂಗಳೂರು-26

Scanned by CamScanner